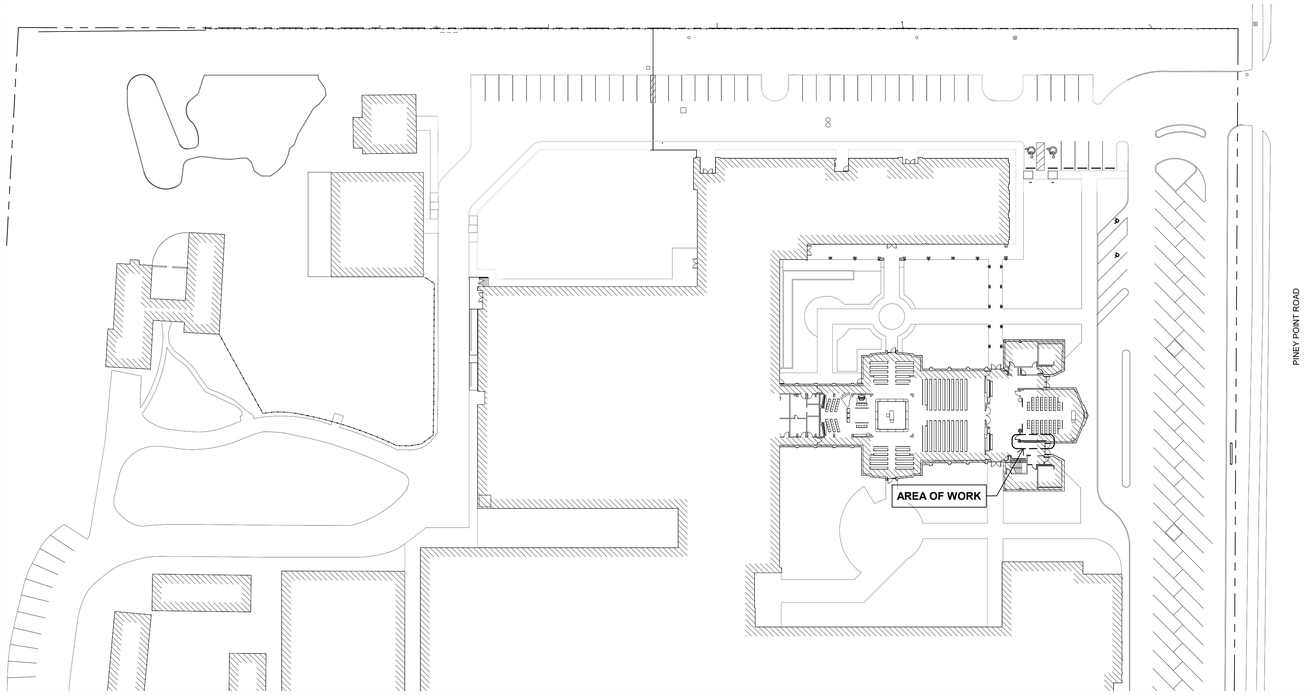

11 KEY PLAN
1" = 40'-0"

4 3D - EXISTING COLUMBARIUM

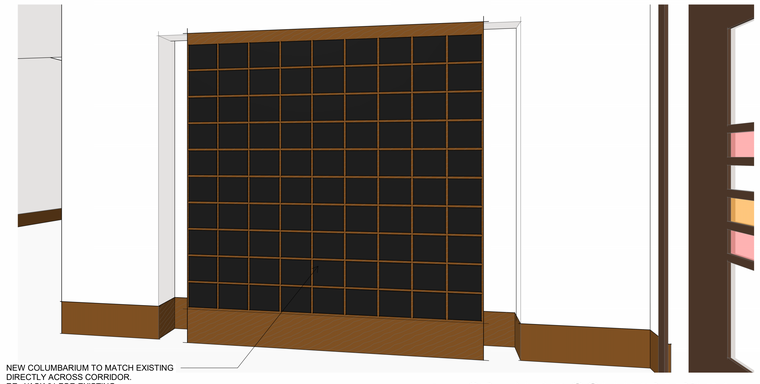

3 3D - NEW COLUMBARIUM

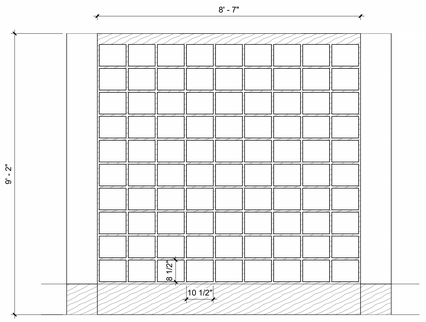

10 COLUMBARIUM ELEVATION
1/2" = 1'-0"

6 3D - EXISTING AND NEW COLUMBARIUM

2 3D - NEW COLUMBARIUM

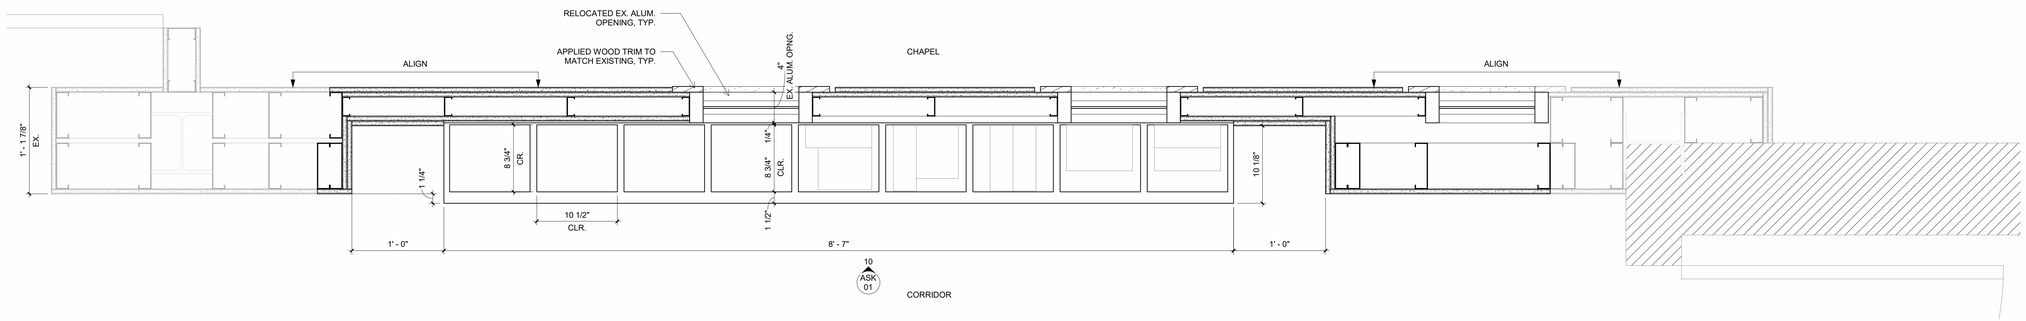

1 COLUMBARIUM PLAN DETAIL
1 1/2" = 1'-0"

REVISIONS

No.	DATE	DESCRIPTION

INCOMPLETE DOCUMENTS - FOR INTERIM USE ONLY.

THESE DOCUMENTS ARE NOT INTENDED FOR BIDDING, PERMIT OR CONSTRUCTION PURPOSES.

James Powell
Texas Registration No. 17818

ST. FRANCIS EPISCOPAL CHURCH
COLUMBARIUM
345 Piney Point Rd. Houston, Texas 77024

MERRIMAN HOLT POWELL ARCHITECTS
3900 Essex Lane, Suite 200
Houston, Texas 77027-5133
Tel. 713 522-2885 Fax 713 524-4151

JUNE 5, 2025

©Copyright 2025
Merriman Holt Powell Architects

PLANS & PERSPECTIVES

MHP Project No. 2502

ASK 01

6/5/2025 10:47:12 AM
D:\2502-1 Local Files\2502-01 Francis_Columbarium and Donor Wall_R23_SD_jpgallen.rvt